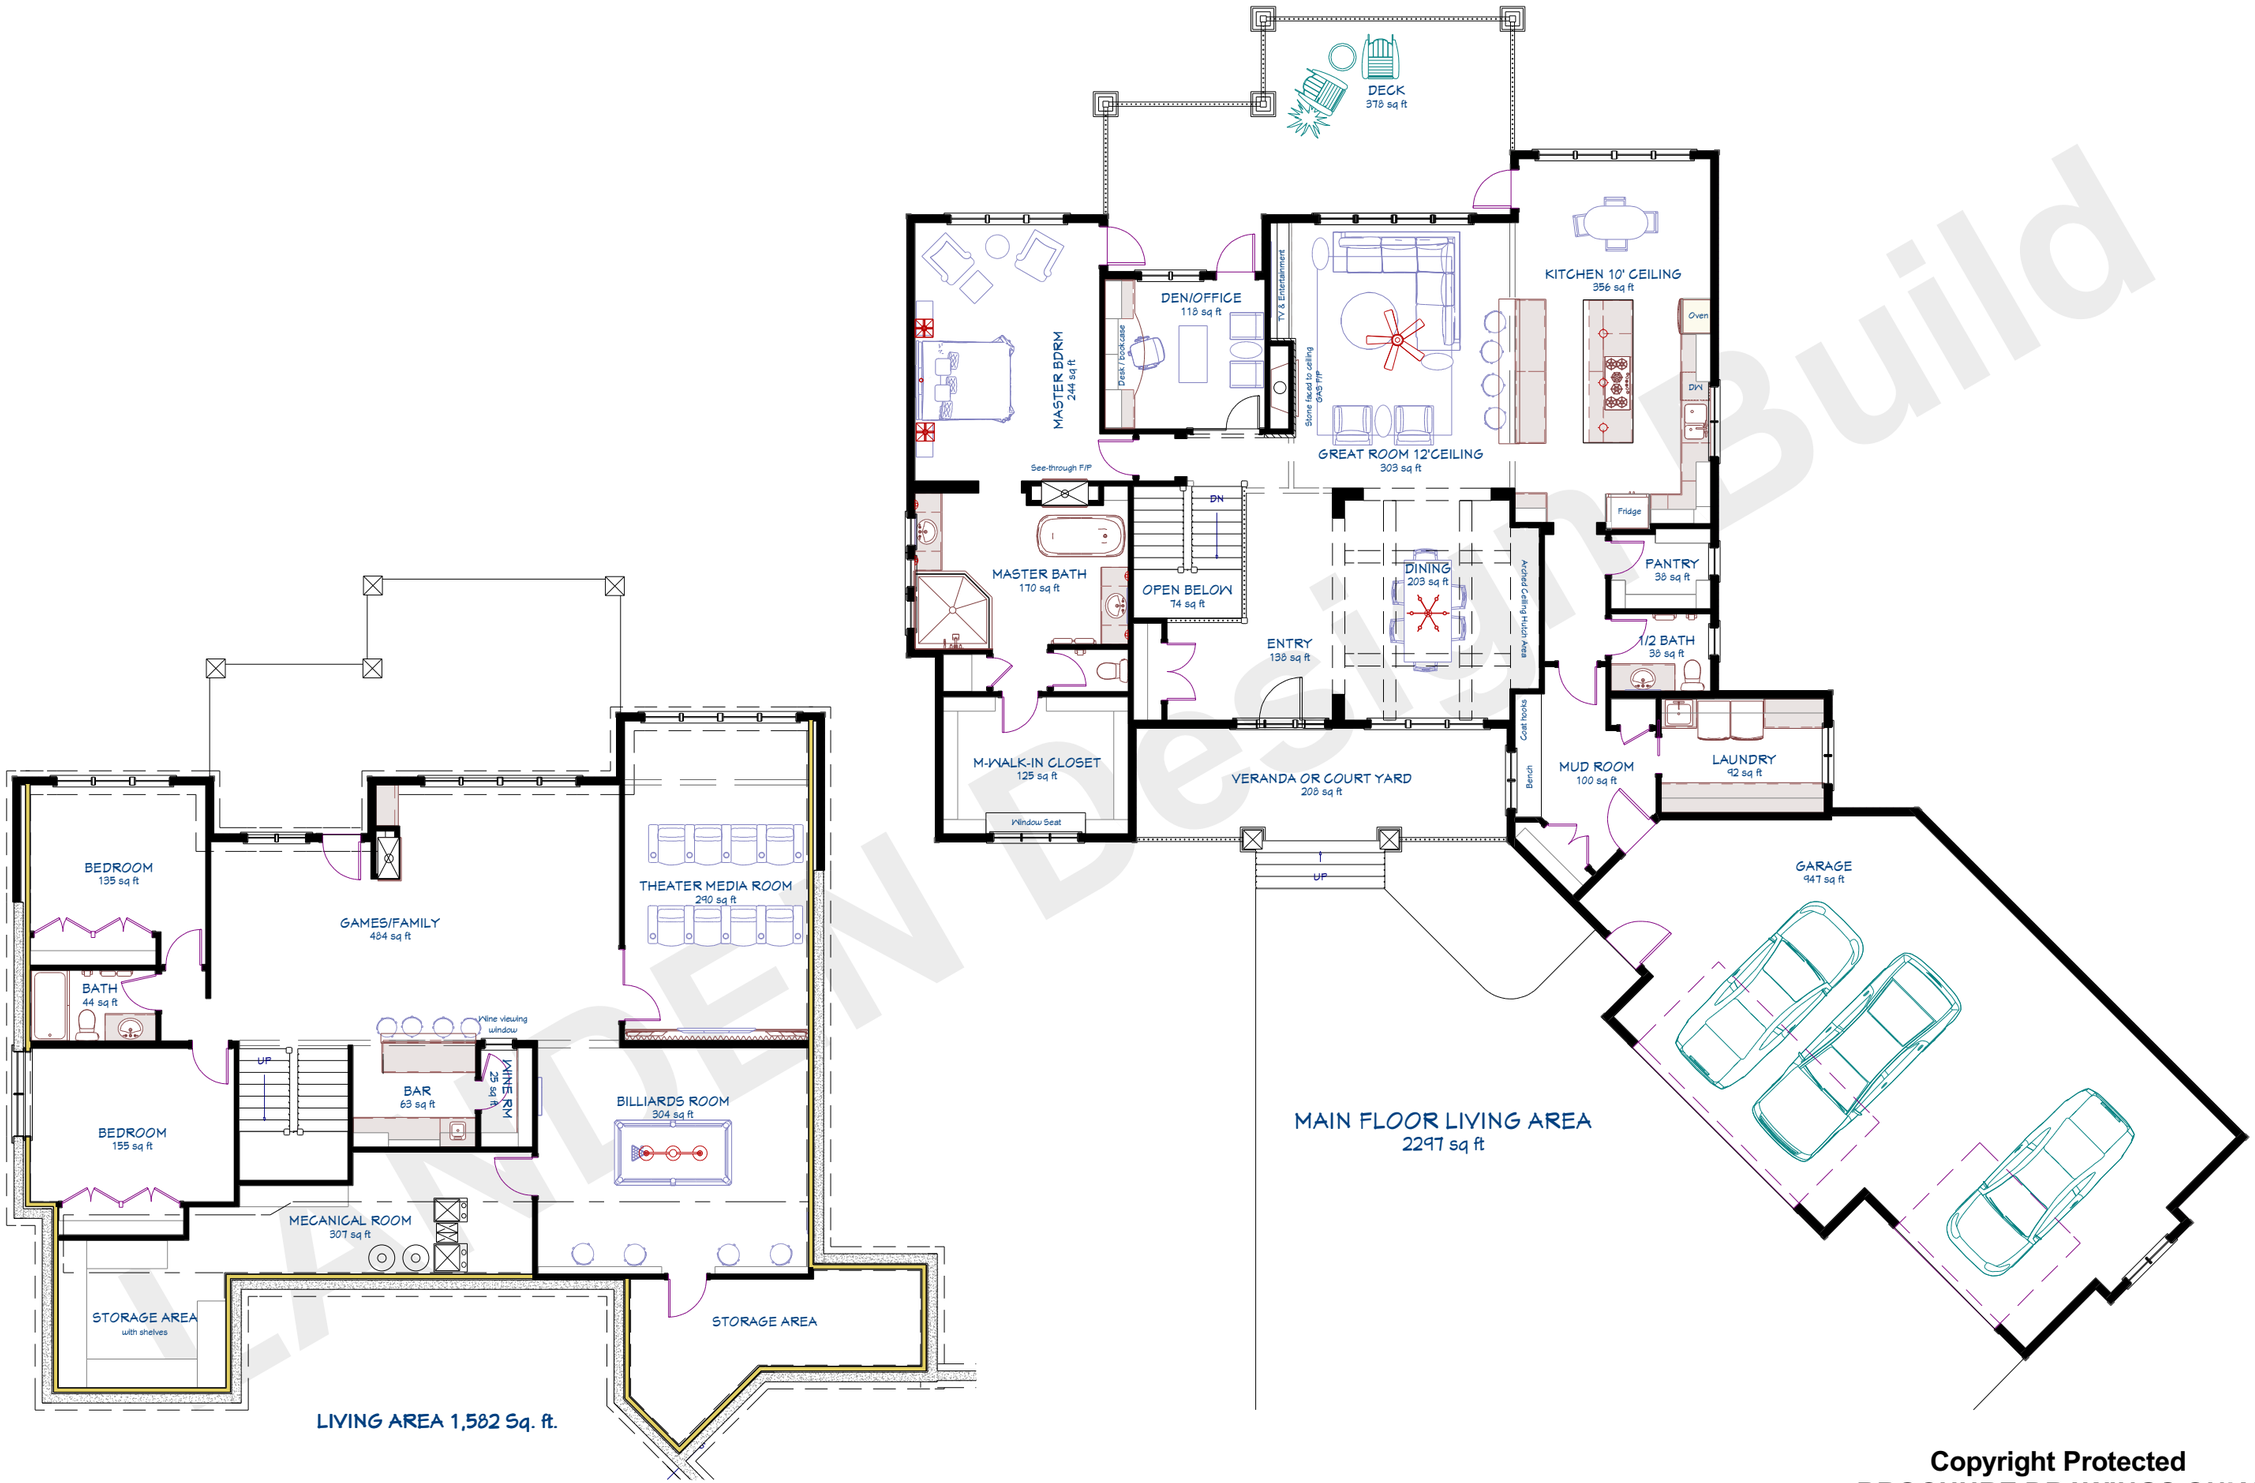

LANDEN Design Build

Copyright Protected
BROCHURE DRAWINGS ONLY
(NOT for construction)

NO.	DESCRIPTION	BY	DATE

ELEVATIONS

PROJECT / SITE ADDRESS:

PROJECT: SHOW HOME PLAN

LANDEN DESIGN
Designer: GREG GENEREUX
Address: RR1 Box 10 Site 2, Okotoks, AB T1S-1A2
Phone: 403-619-4734 E-mail:landengroup@gmail.com

These plans & images are copyright protected, no reproduction or copy of any type is allowed without the written consent of the designer

LANDEN DESIGN
& PROJECT MANAGEMENT SERVICES
WE BRING LAND & HOME TOGETHER IN PERFECT HARMONY

DATE:
2021-06-06

SCALE:
1/8 = 1'-0"

A-1